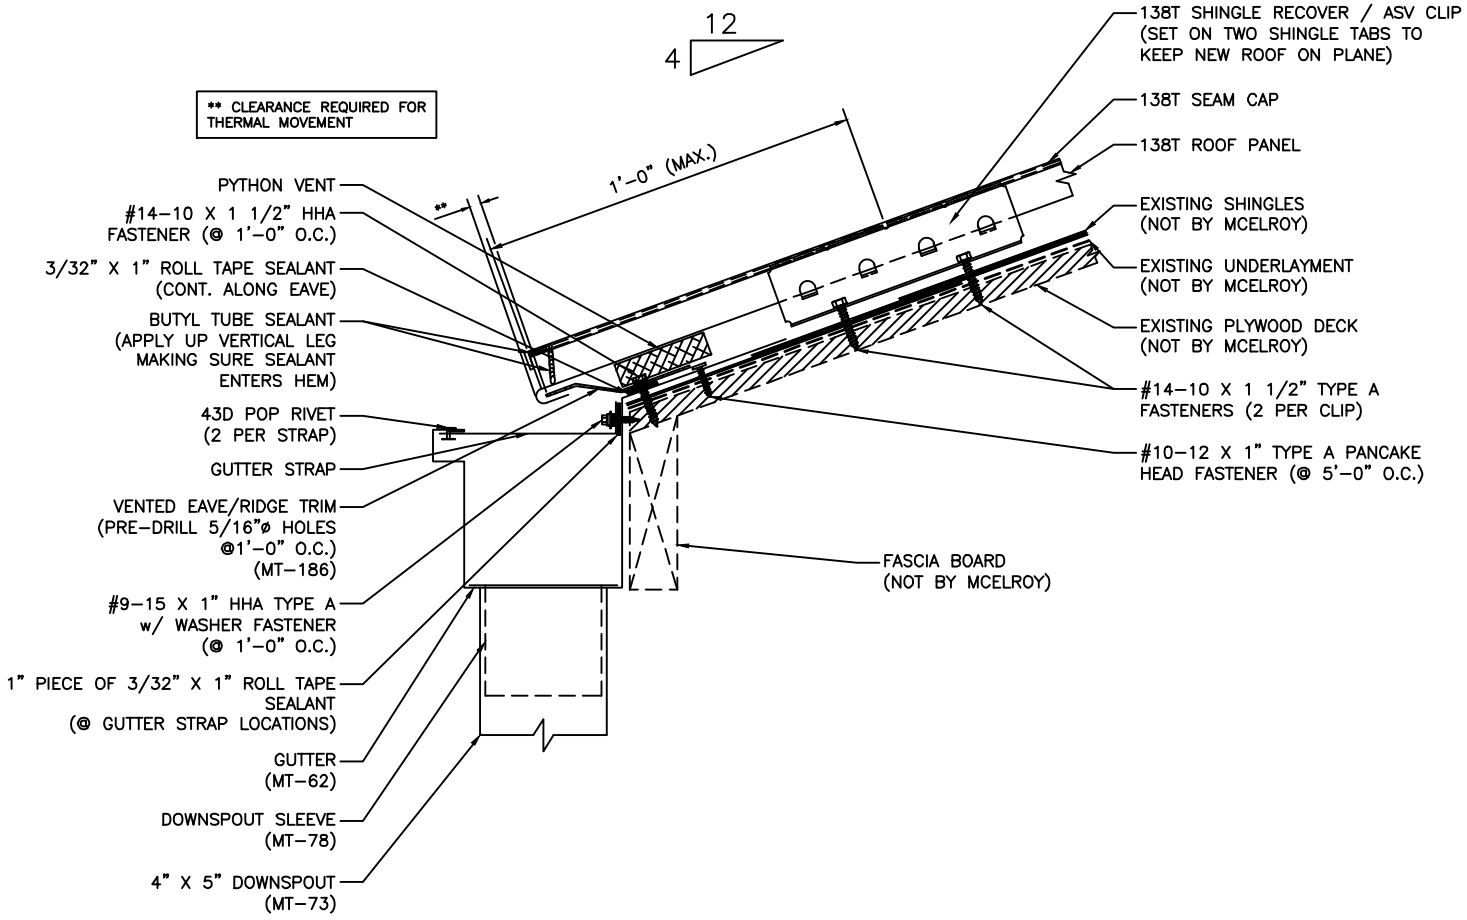

MCELROY METAL

EAVE w/ GUTTER DETAIL

ISSUE/REVISION DATE: 09/14/2023

ROOF PANEL: 138T

SUBSTRATE: SHINGLE RECOVER

SCALE: N.T.S.