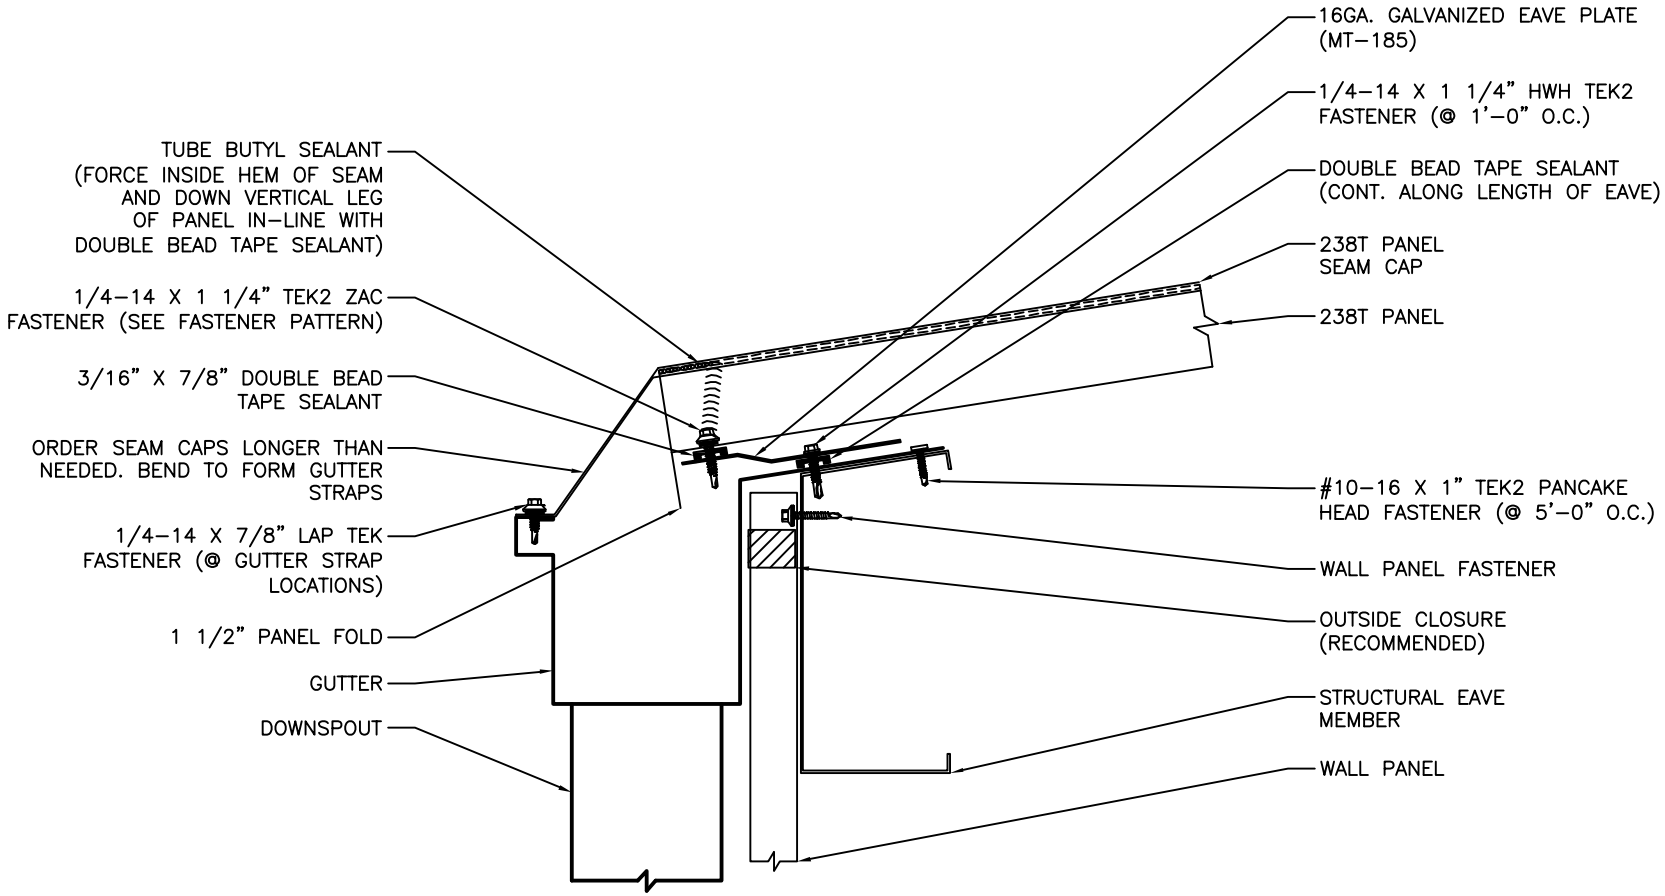

McELROY METAL

EAVE w/ GUTTER (STANDARD CLIPS)

ISSUE/REVISION DATE: 02/01/2016

ROOF PANEL: 238T

SUBSTRATE: PURLIN

SCALE: N.T.S.