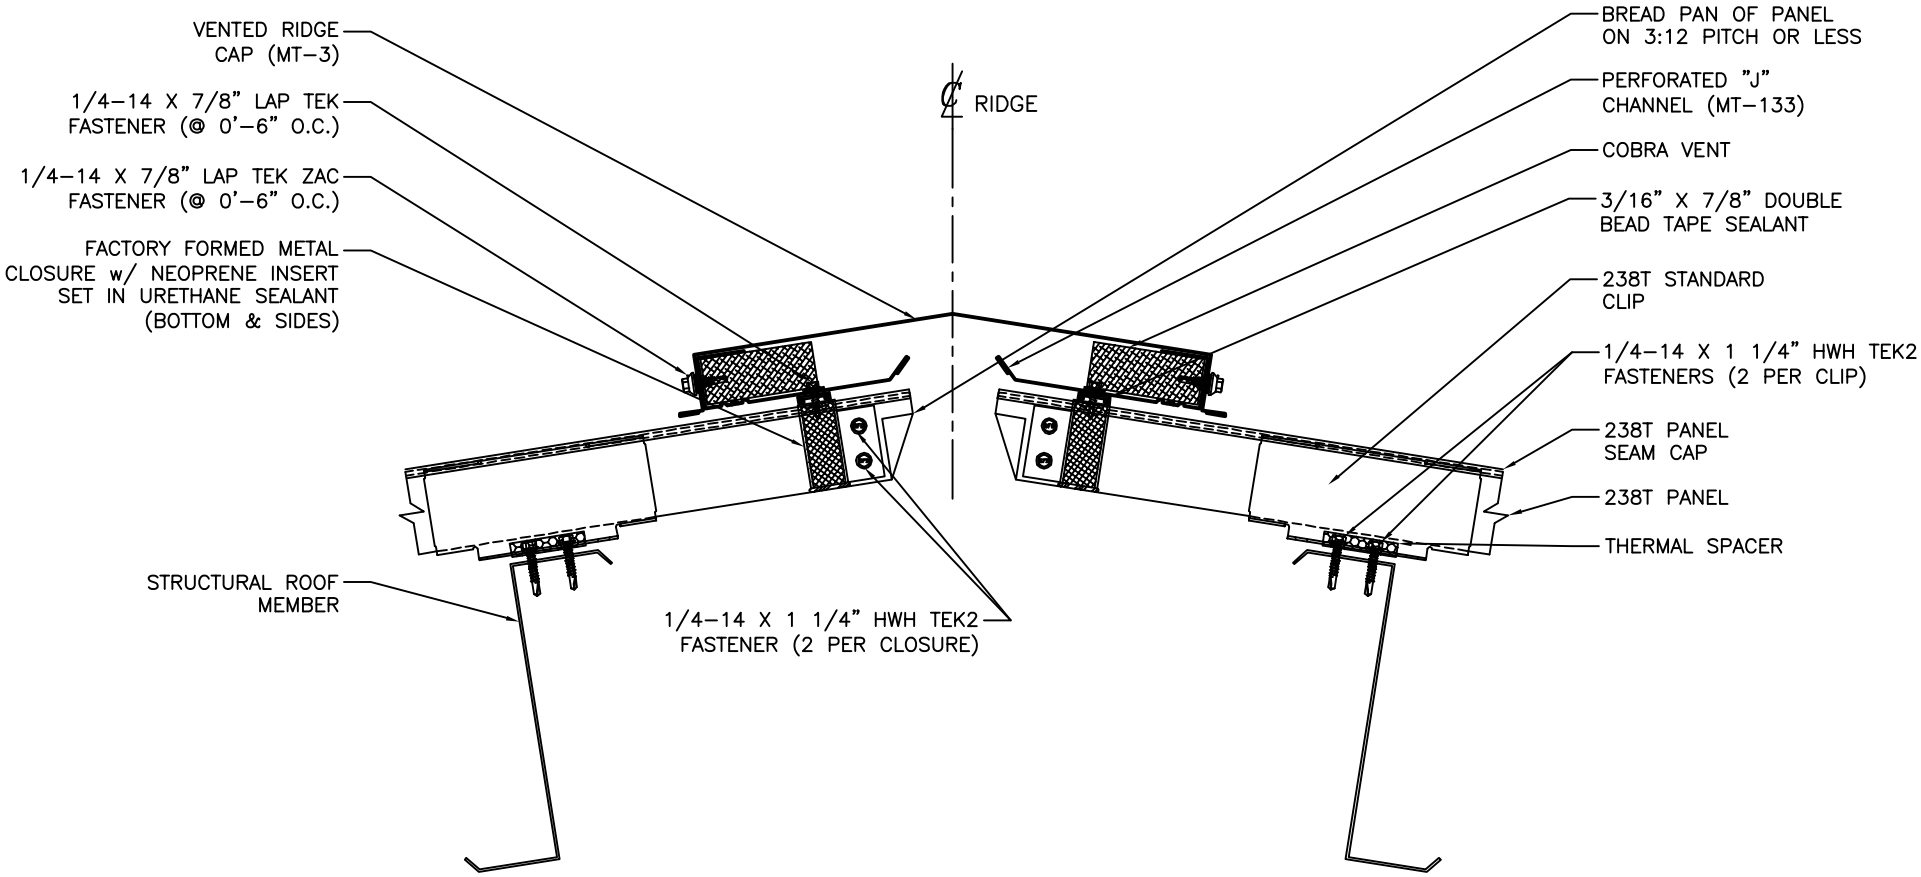

McELROY METAL	FIXED VENTED RIDGE (STANDARD CLIPS)		ISSUE/REVISION DATE: 02/01/2016
	ROOF PANEL: 238T	SUBSTRATE: PURLIN	SCALE: N.T.S.