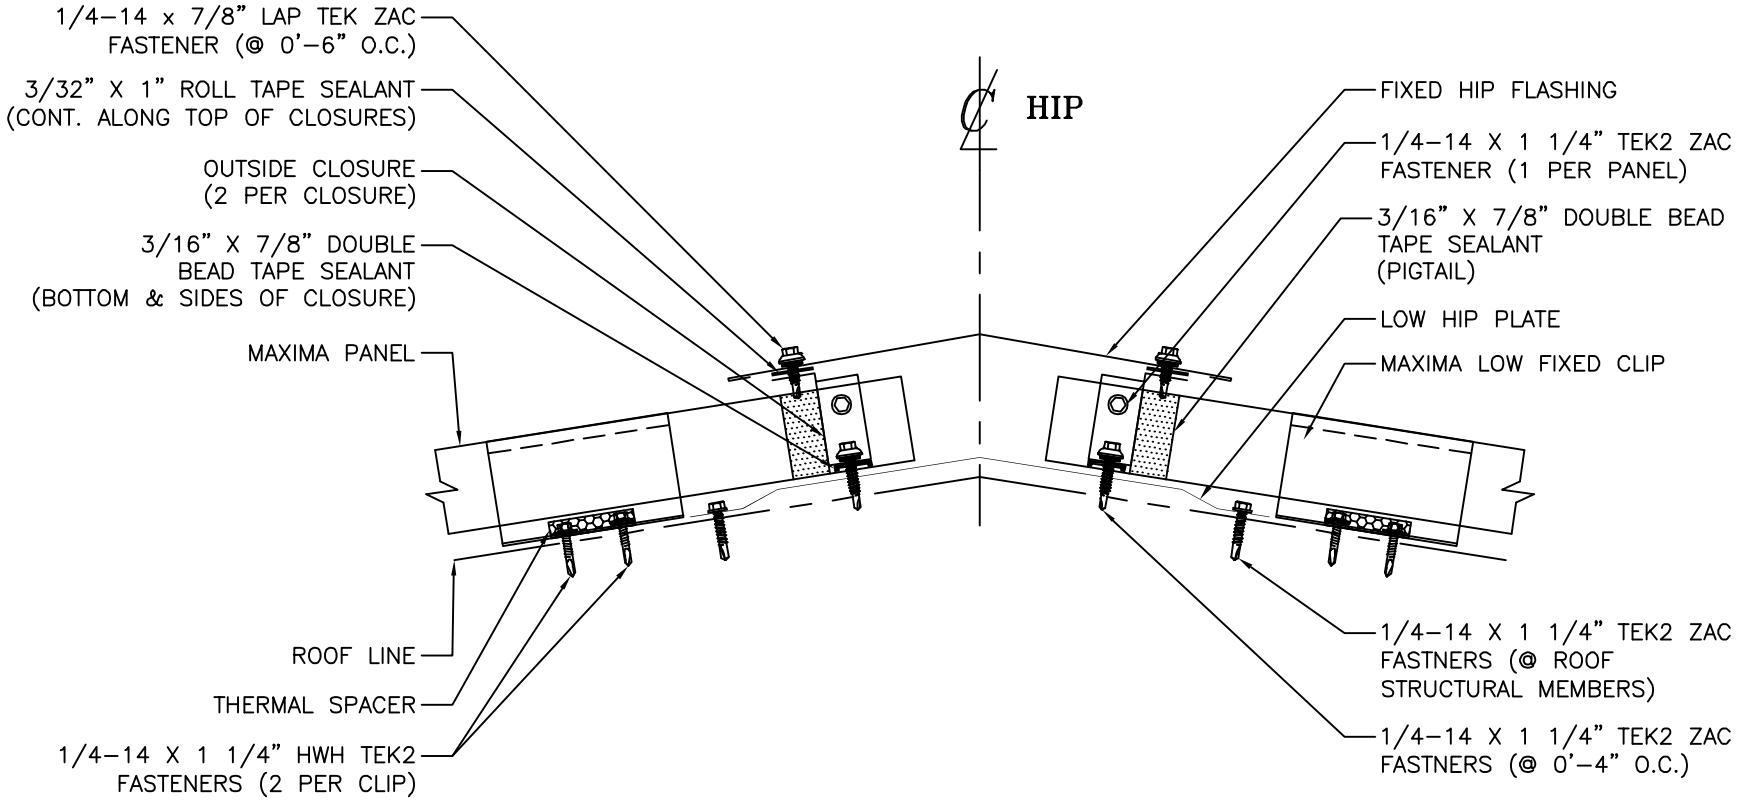

McELROY METAL	FIXED HIP DETAIL	ISSUE/REVISION DATE: 06/22/2020
	ROOF PANEL: MAXIMA 2" / SUBSTRATE: PURLIN	SCALE: N.T.S.